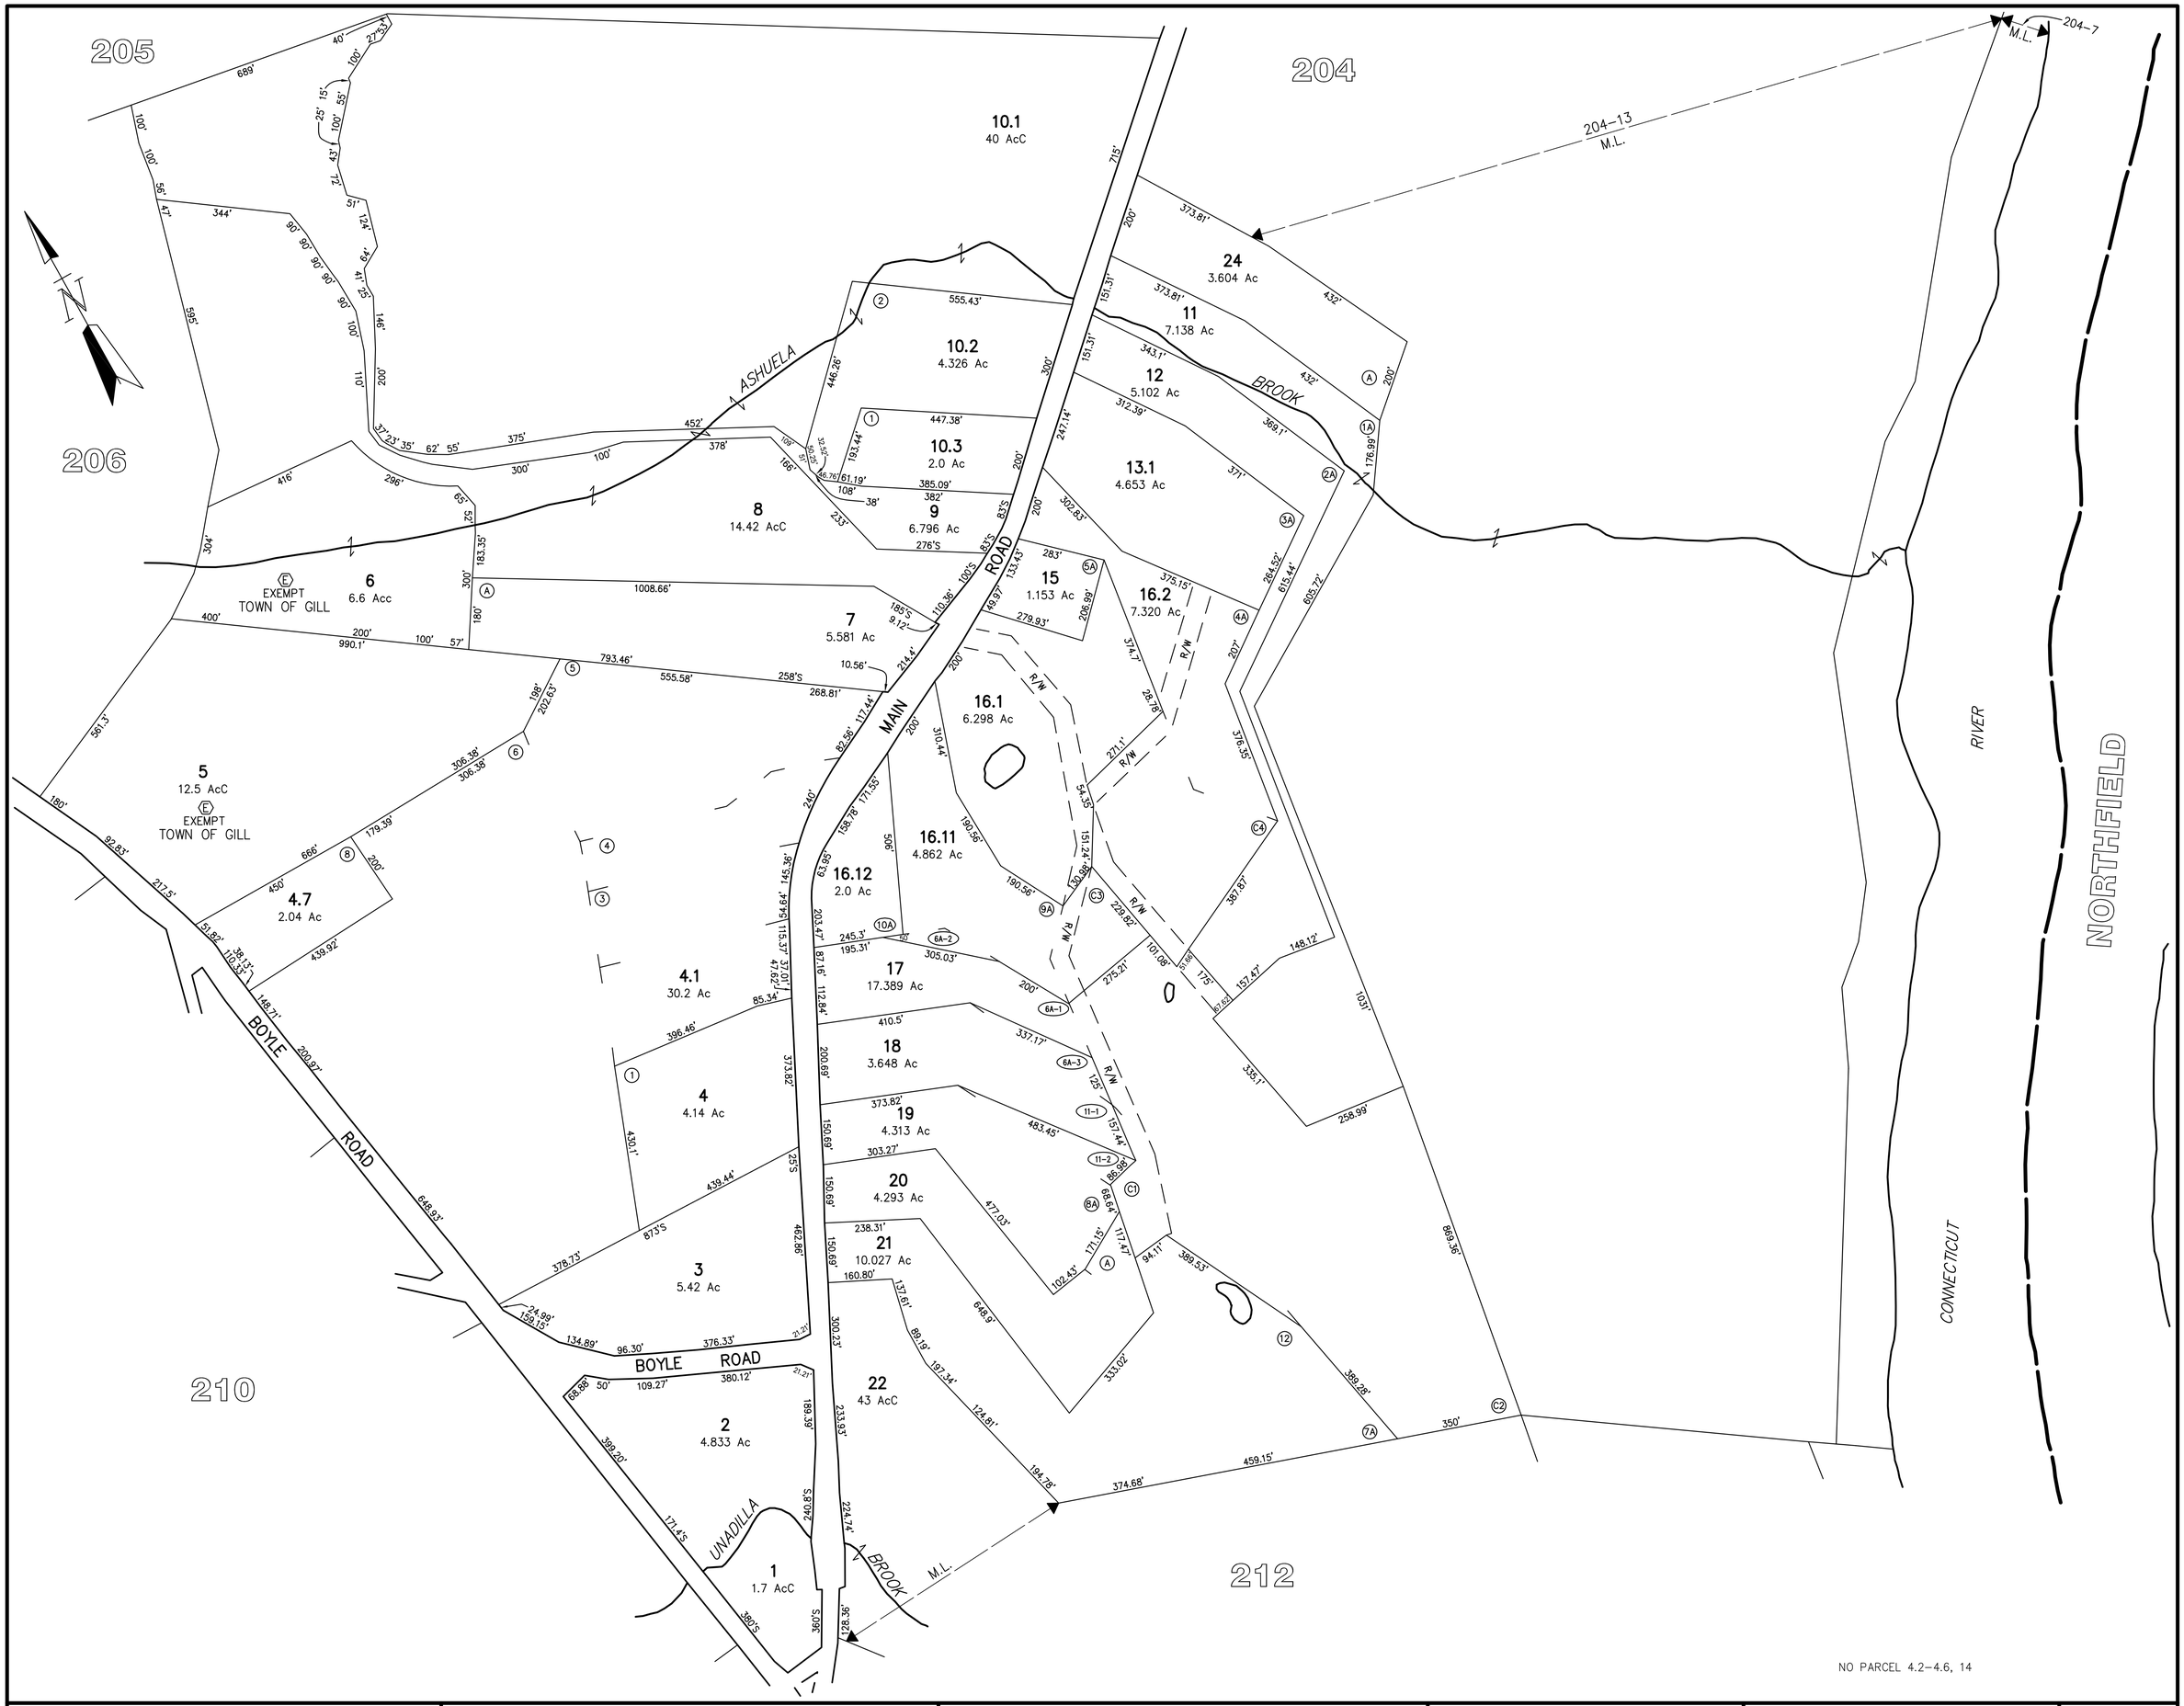


NO PARCEL 4.2–4.6, 14

ORIGINAL PROPERTY MAPS WERE PREPARED APRIL 1, 1982
BY GORDON E. AINSWORTH & ASSOCIATES, INC.
MAPS ARE REVISED AND REPRINTED BY
CARTOGRAPHIC ASSOCIATES, INC.

THIS MAP IS FOR ASSESSMENT PURPOSES ONLY.
IT IS NOT VALID FOR LEGAL DESCRIPTION OR CONVEYANCE.

REVISED & REPRINTED BY

CAI Technologies
Precision Mapping. Geospatial Solutions.
11 PLEASANT STREET, LITTLETON, NH 03561
800.322.4540 - WWW.CAI-TECH.COM

LEGEND

| | | | |
|---|---|---|---|
| AREA, SURVEYED | 2.43 Ac | ADJACENT SHEET NO. | 102 |
| AREA, CALCULATED | 2.43 AcC | MATCH LINE | M.L. |
| DIMENSION | 190.44' | COMMON OWNERSHIP | |
| DIMENSION, SCALED | 100'S | DEVELOPMENT LOT NO. | 4 |
| RIGHT OF WAY | R/W | | |
| WATER | | WETLANDS | |

SCALE
1 INCH = 200 FEET
FEET 0 200 400 600
METERS 0 50 100 150

TOWN OF
# GILL
MASSACHUSETTS

REVISED THROUGH

MAP NO.
211