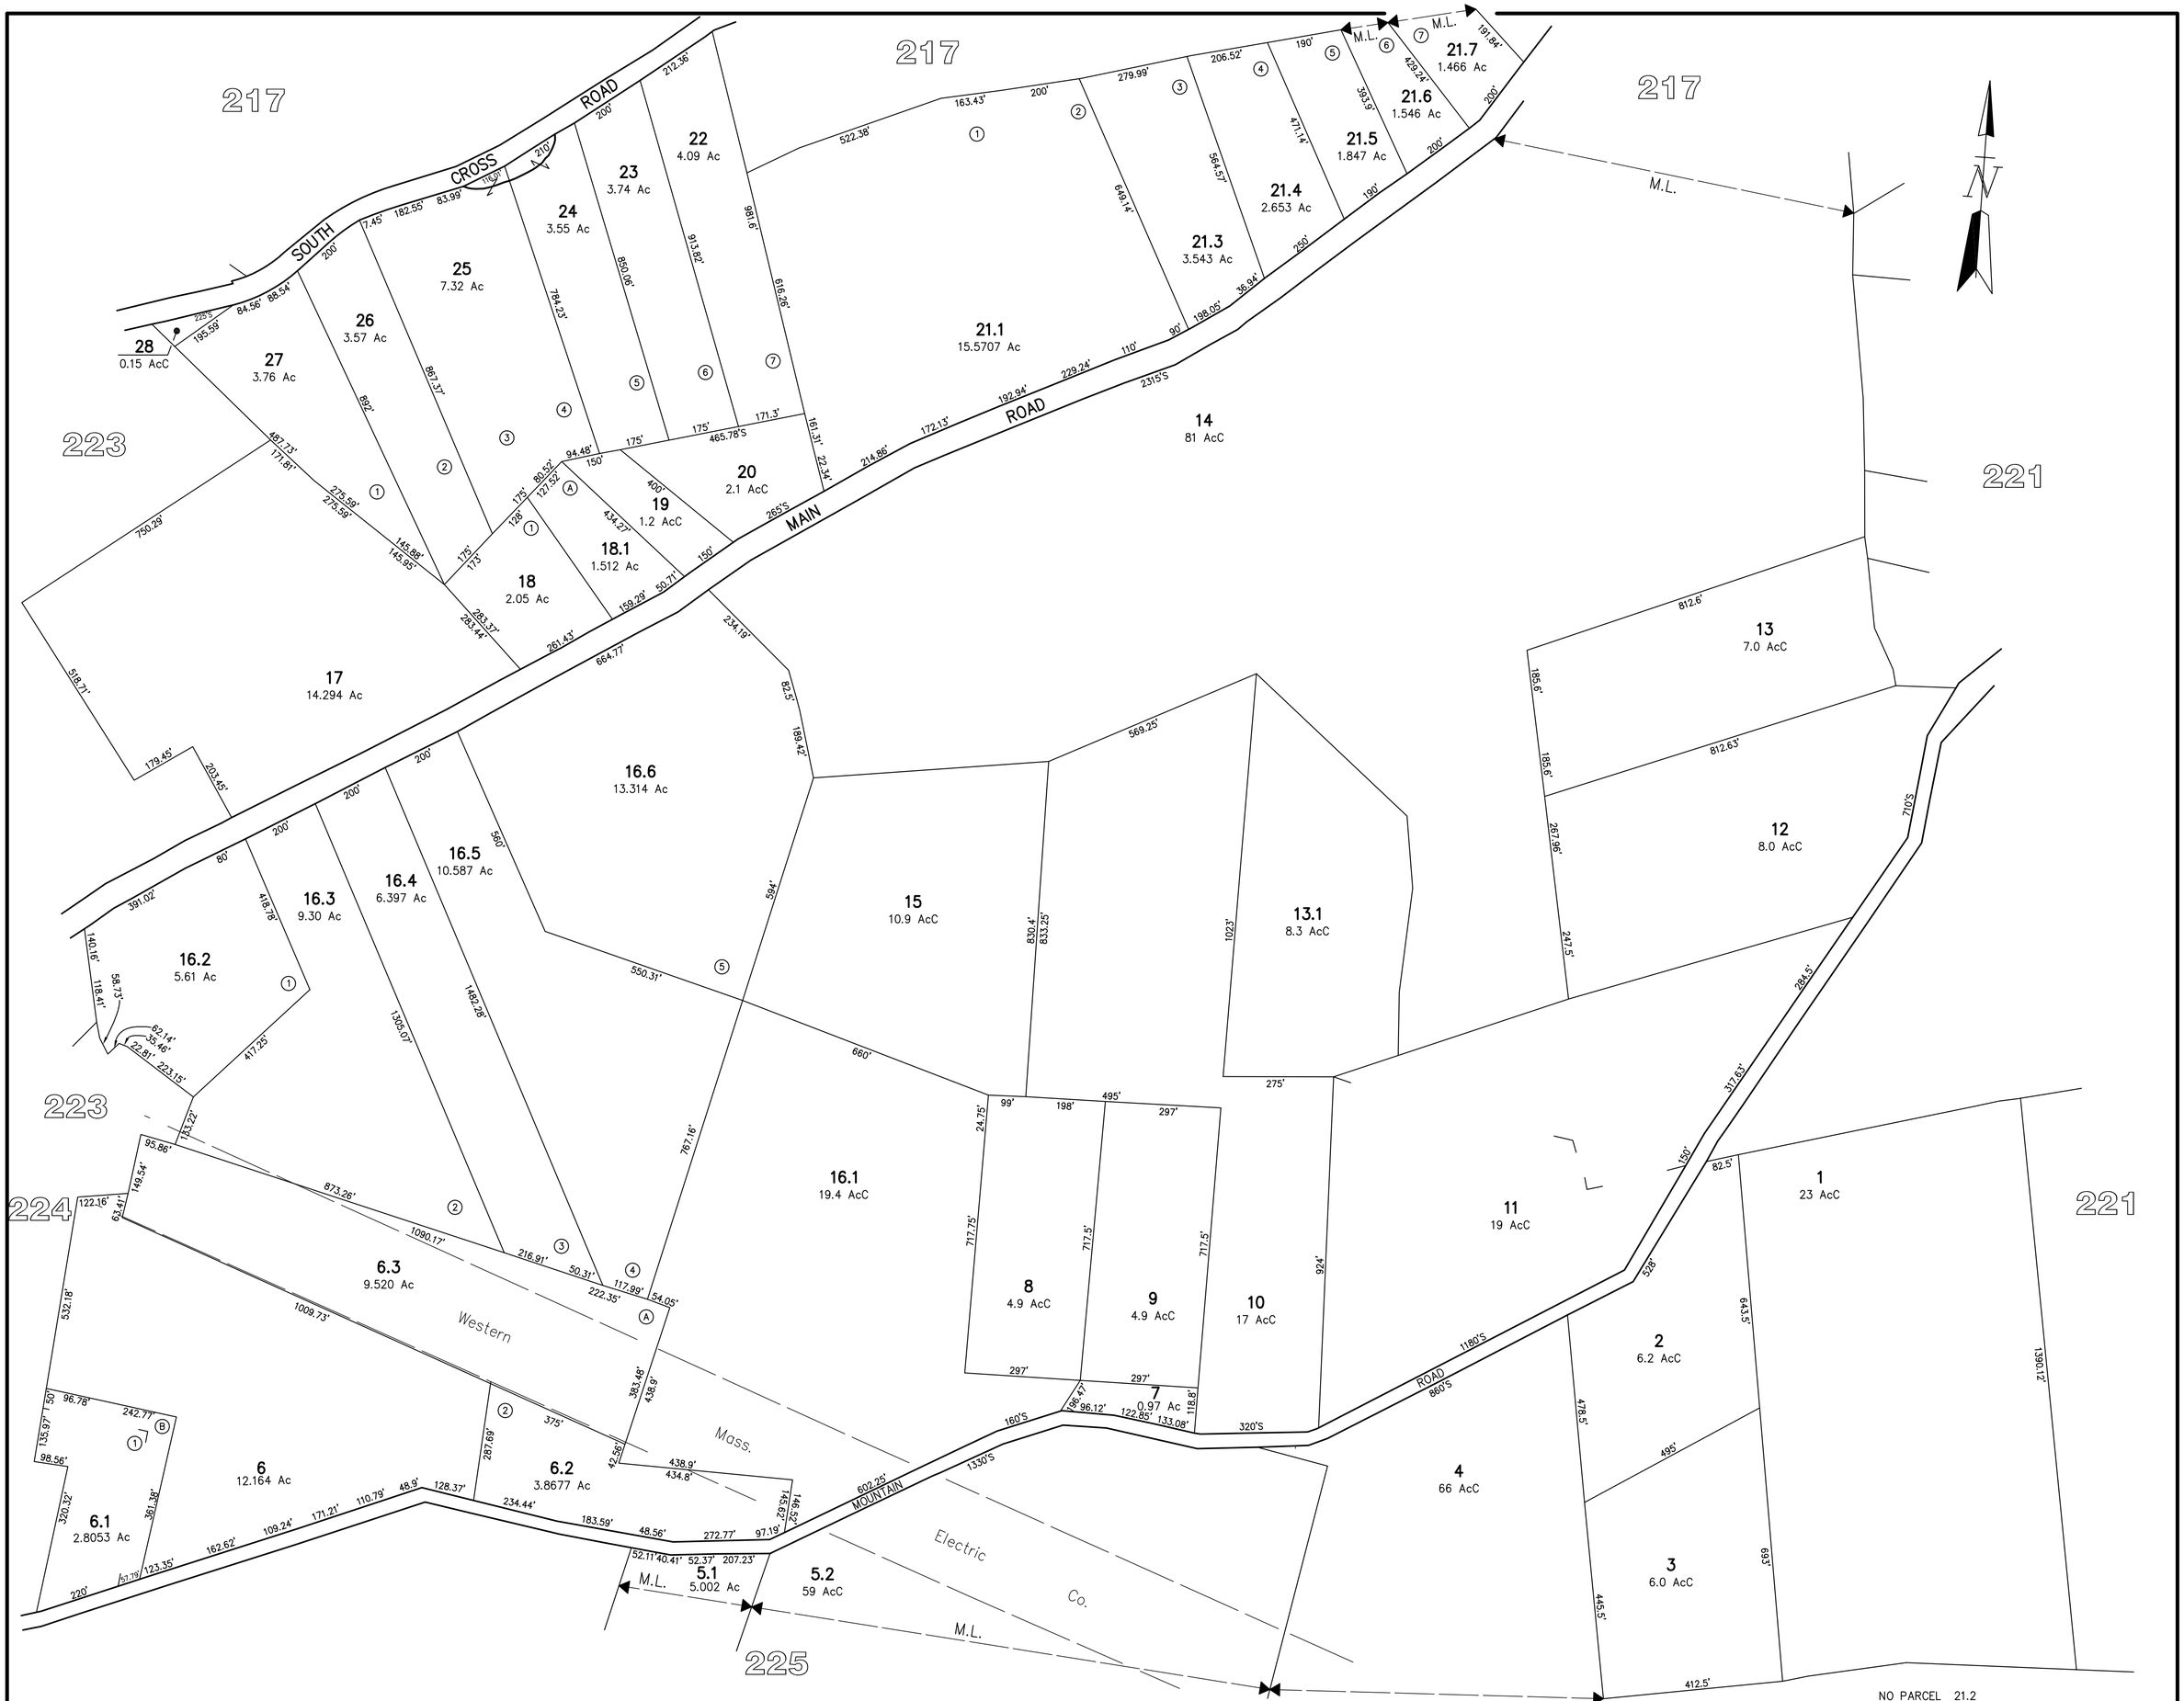

ORIGINAL PROPERTY MAPS WERE PREPARED APRIL 1, 1982
BY GORDON E. AINSWORTH & ASSOCIATES, INC.
MAPS ARE REVISED AND REPRINTED BY
CARTOGRAPHIC ASSOCIATES, INC.

THIS MAP IS FOR ASSESSMENT PURPOSES ONLY.
IT IS NOT VALID FOR LEGAL DESCRIPTION OR CONVEYANCE.

REVISED & REPRINTED BY

CAI Technologies
Precision Mapping. Geospatial Solutions.
11 PLEASANT STREET, LITTLETON, NH 03561
800.322.4540 - WWW.CAI-TECH.COM

LEGEND

AREA, SURVEYED	2.43 Ac	ADJACENT SHEET NO.	102
AREA, CALCULATED	2.43 AcC	MATCH LINE	M.L.
DIMENSION	190.44'	COMMON OWNERSHIP	
DIMENSION, SCALED	100'S	DEVELOPMENT LOT NO.	4
RIGHT OF WAY	R/W		
WATER		WETLANDS	

SCALE
1 INCH = 200 FEET
FEET 0 200 400 600
METERS 0 50 100 150

TOWN OF
GILL
MASSACHUSETTS

REVISED THROUGH

MAP NO.
222